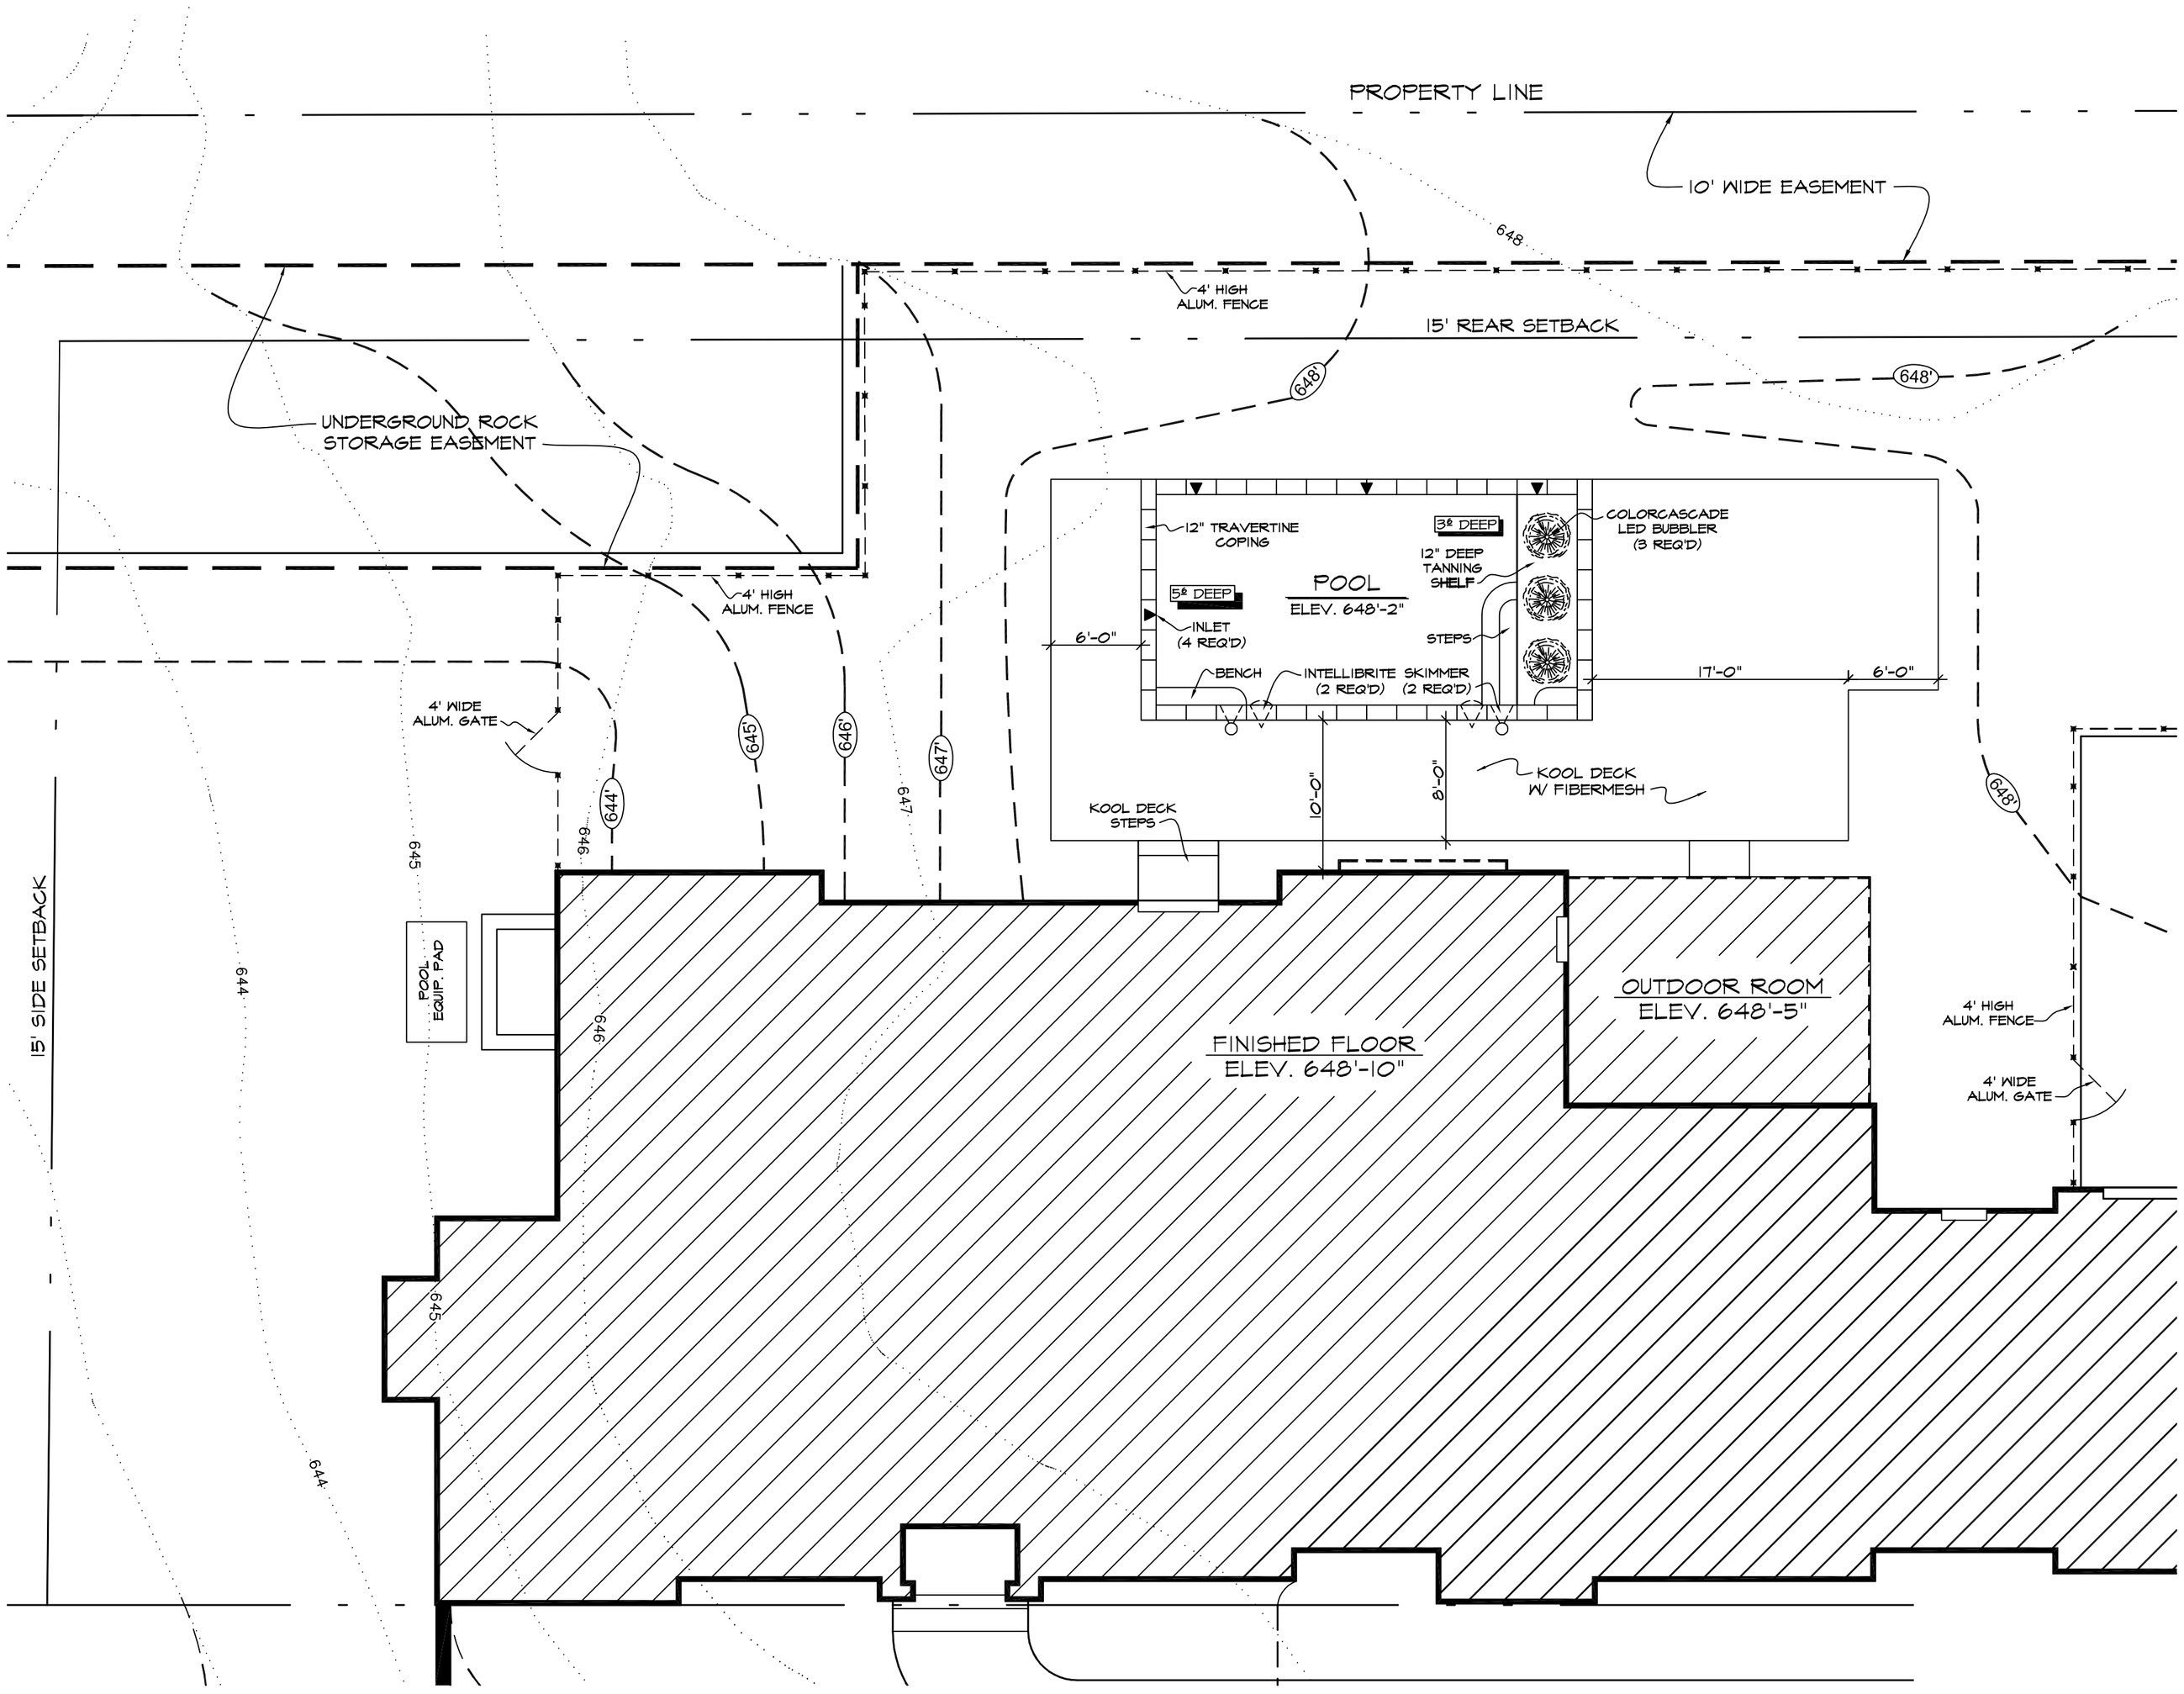

KEY	KEY
100'-0" EXISTING ELEV.	EXTG. CONTOUR LINES 100'
100'-0" PROPOSED ELEV.	NEW CONTOUR LINES 100

POOL PROPOSAL # 1D

Scale: 1/8" = 1'-0"

NORTH

SITE DATA
Special Instructions
Access
Relocation's
Removals
Dirt Disposal HAUL OFF

SPECIFICATIONS
Size 28'-0"± x 14'-0"± Depth 3'-6" x 5'-6"
Structure SHOTCRETE
Steps THREE BUILT IN W/ TANNING SHELF
Coping 12" TRAVERTINE
Tile 6" FROST PROOF
Interior PEBBLE SHEEN
Deck KOOL DECK W/ FIBERMESH
Other DEEP WATER BENCH, & EXTRA WIDE BOND BEAM

MECHANICAL EQUIPMENT
Filter SYS. 3 MOD. MEDIA Pump Hp. VARIABLE
Base CONCRETE Pump INTELLIFLO 4x160
Flow meter Flow Control
Auto Pool Cleaner RACER PRESSURE SIDE CLEANER
Chemical Feeder PENTAIR INTELLICHLOR 'SALT' SYS.
Heater 333,000 BTU STA-RITE
Aerators (4) FOUR FAN SPRAY
Other 3 - COLORCASCADE LED BUBBLER, & PENTAIR SCREENLOGIC I- PHONE OR I-PAD CONTROL

FITTINGS
Surface Skimmer (2) TWO STA-RITE U-3'S
Main Outlet (1) ONE A&A MFG. 8"x32" ANTI-VORTEX
Inlets (4) FOUR ADJUSTABLE
Fill Spout NO Vacuum IN-SKIMMER
Gutter Drains N/A Hydrostatic IN-MAIN
Safety Rope POLYPROPYLENE W/ THREE (3) FLOATS
Light (2) TWO INTELLIBRITE Niche WET
Air Injector
Other 60' L.F. GAS AND ELECT. LINES

DECK EQUIPMENT
Board NOT INCLUDED Supports
Ladder NOT INCLUDED
Hand Rail
Cover Anchors POP-UP BRASS Drains SEE PLAN
Solid Safety Cover INCLUDED W/ PUMP, POLYGUARD, AND YARD ANCHORS
Winter Cover N/A Solar Cover NO
Other

ACCESSORIES
Vacuum Cleaner 18" HEAD
Wall Brush NYLON Skimmer YES
Test Set DUPLEX Thermometer
Chemicals
Other VAC. EQUIP. HOSE, POLE, NET & RAKE

EXTRA WORK
Patio
Landing
Steps KOOL DECK W/ FIBERMESH
Retaining Walls
Fence 4' HIGH 2-RAIL ALUM. FENCE, (2) 4' WIDE AND (1) 6' WIDE DBL. GATE
Exterior Lighting
Landscaping BY OTHERS
Grading
Basketball Goal
Volleyball Net & Stanchions
Other

NOTE!
The design and details shown on these drawings are not to be reproduced or used in any way without written consent of POOL TRON INC.

Revisions
Rev.1-
Rev.2-
Rev.3-

DATE 2/25/20	Owner Michael and Melissa Margraf		
JOB NO.	Address 4 Devondale Lane	City Frontenac, MO	
	Lot #16	Subdivision Devondale No. 2	

POOL TRON INC.
10403 TRENTON AVE.
OVERLAND, MO 63132
(314) 428-1971

Drawn By K. ANDLEY	Owners Approval
Checked By K. KOZLEN	Trustees Approval
Salesman D. SANSONE	Permit No.